
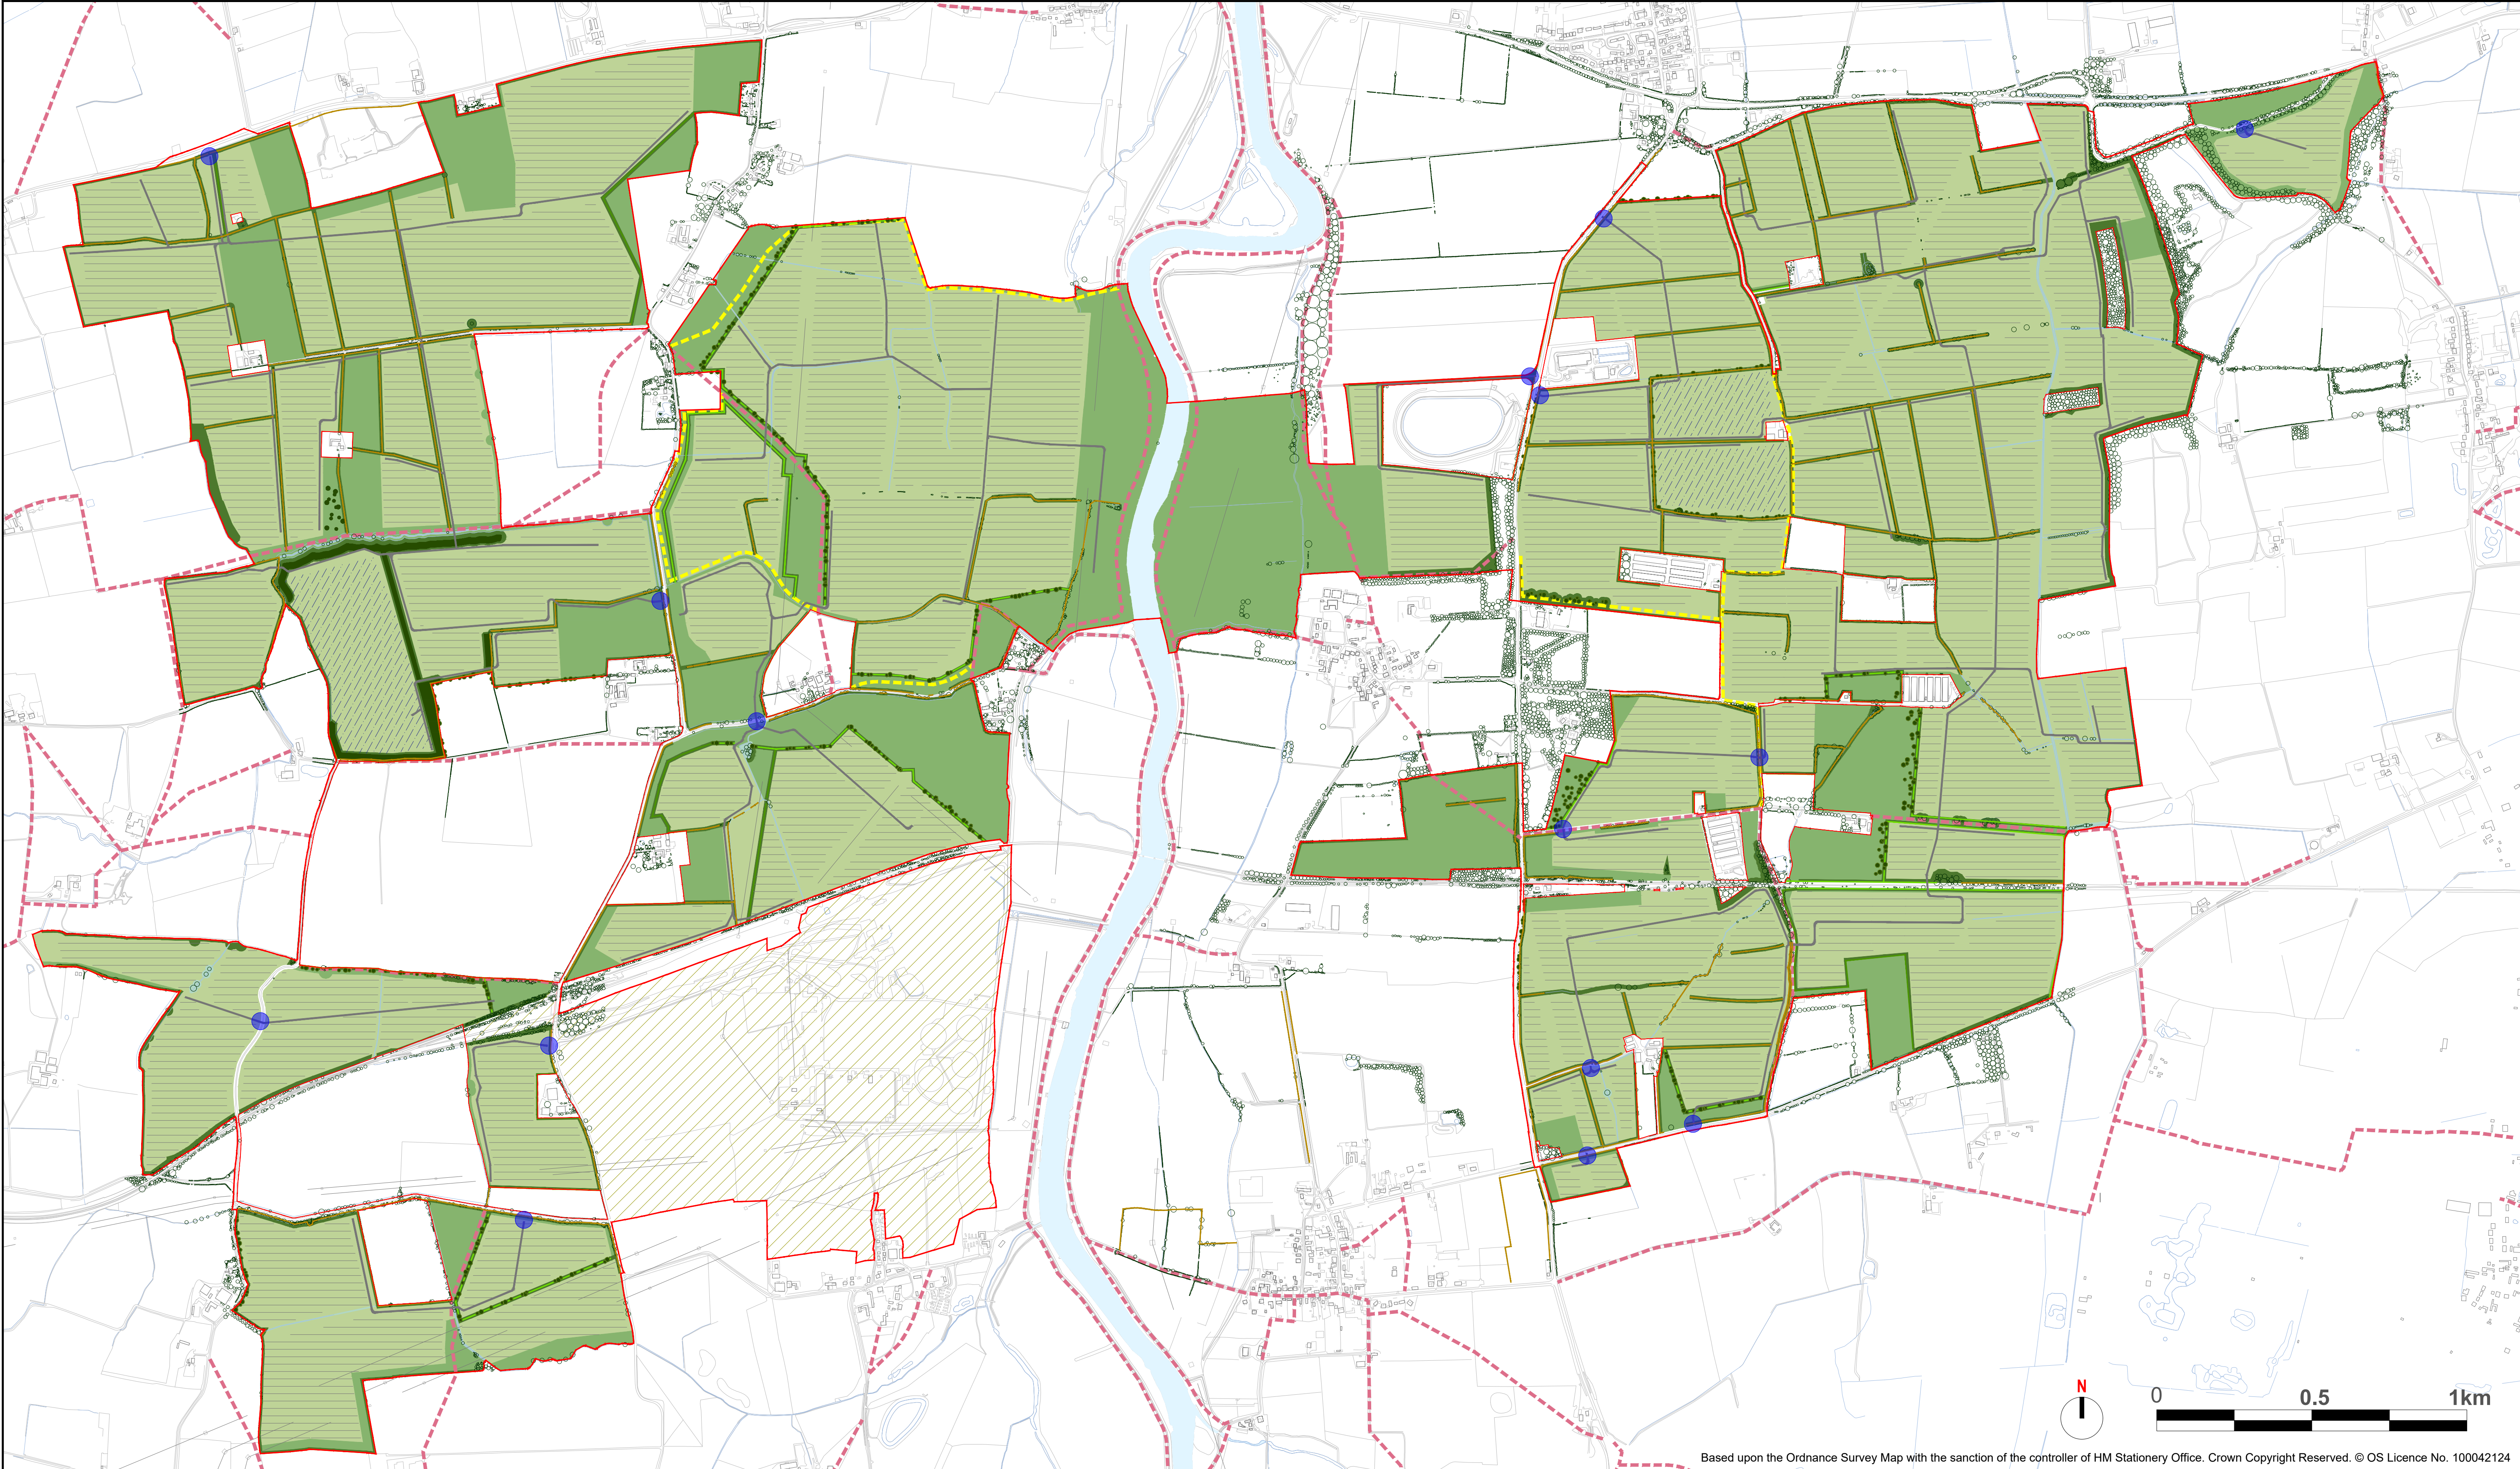
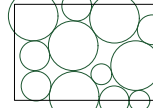
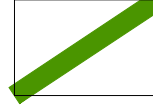
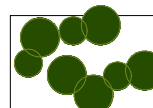
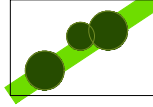
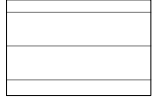
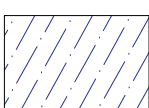
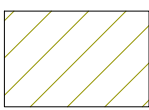
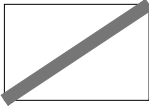
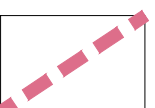


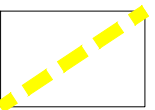

Based upon the Ordnance Survey Map with the sanction of the controller of HM Stationery Office. Crown Copyright Reserved. © OS Licence No. 100042124

	Client: One Earth Solar Farm Ltd		Drawing Title: Illustrative Masterplan			Legend  Order Limits  Existing hedgerows to be retained and enhanced  Existing vegetation to be retained  Proposed hedgerows  Proposed standard trees  Proposed woodland and tree belts  Proposed tussock and grassland seed mix  Proposed hedgerows with trees  Proposed species-rich grassland seed mix  Proposed hedgerows and field margin seed mix  Proposed riparian zone seed mix  Proposed solar PV Panels, power conversion stations and supporting infrastructure.  Proposed location of substation and BESS  Land for potential cable route  Internal access tracks  Proposed access points  Existing PRoW  Proposed permissive paths									
	Project: One Earth Solar Farm		Document Reference Number: EN010159/APP/2.9		Rev. 01										
	Planning Inspectorate Scheme Ref:EN010159		Drawn: JG	Designed: SG	Approved: SG										
	Volume 2		Drawing Date: 2025-01-06		Scale: 1:10000 @ A1										